FilmL.A., Inc.
6255 W Sunset Blvd, 12th Floor
Hollywood, CA 90028
t: (213)977-8600 - f: (213)977-8601
www.filmla.com

Summary Information

Permit No: F00152332-D **Type of Permit:** FILMING **Release Date:** 05/31/2019

Production Company HORIZON SCRIPTED TELEVISION

Insured Company Name HORIZON SCRIPTED TELEVISION
Contact Phone No. 1 818-954-7730
Contact Phone No. 2
Fax
Address 4000 WARNER BLVD
BURBANK, California 91522

Production Title YOU SEASON 2

Type of Production TV Sitcom

Producer Wayne Carmona

Director Silver Tree

1st AD Jeffrey Schwartz

Production Manager Wayne Carmona

FilmL.A. Coordinator Cody Penwell

Location Manager Richard Dipatri
Primary Phone Mobile - 323-854-6934
Secondary Phone

Location Assistant n.a n.a
Primary Phone Mobile - 323-854-6934
Secondary Phone

Fees

FILMLA NON-REFUNDABLE FILM PERMIT RIDER FEE	$109.00

Total Permit Fee $109.00

Number of Locations 1

NOT A PERMIT

FilmL.A., Inc.
6255 W Sunset Blvd, 12th Floor
Hollywood, CA 90028
t: (213)977-8600 - f: (213)977-8601
www.filmla.com

Summary Information — Location

Permit Number	F00152332-D	**Location Manager**	Richard Dipatri
Production Company	HORIZON SCRIPTED TELEVISION	Primary Phone	Mobile - 323-854-6934
Insured Company	HORIZON SCRIPTED TELEVISION	Secondary Phone	
Production Title	YOU SEASON 2		

Location Address 801 E Commercial St, Los Angeles, CA, 90012

Location Type Storage Facility

Prep Dates 5/30/2019 - 5/30/2019 07:00 - 19:00 1 day

Film Dates 5/31/2019 - 6/1/2019 09:00 - 03:00 1 day

Strike Dates 6/1/2019 - 6/1/2019 07:00 - 19:00

Open or Closed to the Public Closed

Generic Conditions

*Certain service and personnel fees required by jurisdictional agencies are not collected by FilmL.A. Any such fees must be paid directly to the appropriate agency, and a separate invoice will be provided to the permittee.
*LA CITY AND/OR LA COUNTY FIRE CHECKLIST ATTACHED TO FINAL PERMIT. THE PERMITTEE IS RESPONSIBLE FOR COMPLETING CHECKLIST PRIOR TO FILMING ACTIVITY AT THIS LOCATION. NON COMPLIANCE MAY RESULT IN ASSIGNMENT OF A FIRE OFFICER.
All closures impacting sidewalks must be implemented per WATCH manual, CA MUTCD TA-28 & TA-29
Equipment staging and vehicles may park on one side of the street only.
Must Maintain 5' Clearance on Sidewalks/Walkways
Must maintain local/emergency access
No cast or crew parking on area streets
No interference with merchant activity.
Number of uniformed officers listed on the permit is a minimum requirement.
Permittee remains responsible for deploying a sufficient number of uniformed officers to provide traffic and crowd control to ensure the safety of the film crew and the public.
Traffic control must be done in accordance w/MUTCD
Traffic Officers Required

Please see attached document Commercial St (closure) btwn Vignes St & Center St - You.pdf

Equipment on Location

Type	Quantity
5 or 10 ton trucks	5
Cast/Crew vehicles	65

Personnel on Location

Type	Quantity
Cast	5
Crew	65
Extras	10

NOT A PERMIT

FilmL.A., Inc.
6255 W Sunset Blvd, 12th Floor
Hollywood, CA 90028
t: (213)977-8600 - f: (213)977-8601
www.filmla.com

Summary Information — Location

Permit Number F00152332-D
Production Company HORIZON SCRIPTED TELEVISION
Insured Company HORIZON SCRIPTED TELEVISION
Production Title YOU SEASON 2

Location Manager Richard Dipatri
Primary Phone Mobile - 323-854-6934
Secondary Phone

Catering Truck	1	Off-Duty/Retired LAPD Officer(s)	2
Cube Trucks	4	Spot Check	1
Generator	1		
Honey Wagons	1		
Motor Homes	1		
Stakebed Trucks	6		
Trailers	5		
Vans	4		

Filming Activities Drive ups & away; Equipment on property; Equipment on sidewalk, in curb lane & across street; Interior and exterior dialogue; Intermittent pedestrian control; Intermittent traffic control - 2 minutes standard; Wetdown; For Notifications: Steven Lee 310-303-4468; Actors walks up get out of car, walk up to main entrance.; filming dialogue in closure - in and outside of parked picture car; Picture cars in closure; condor with lights and generator in closure;

Jurisdiction **Political:** Los Angeles City - Council District 14 **Police:** Los Angeles Police Department **Fire:** Los Angeles City

Thomas Guide **Page:** 634 **Grid:** H4

Coordinator Note RIDER D EXTENDS THE LOCATION UNTIL 0300HRS (6/1)


Parking

Base Camp
Location Type : 3040 Treadwell St, Los Angeles, CA, 90065
Other Location

Crew Parking
Location Type : 3040 Treadwell St, Los Angeles, CA, 90065
Other Location

NOT A PERMIT

Permit #E0152332-D

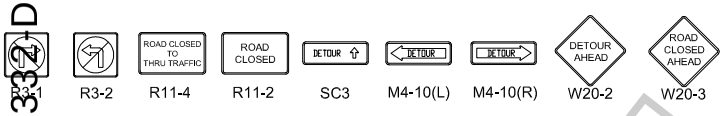


TRAFFIC SIGNAL

TRAFFIC CONE

TYPE I W/ SIGN

HIGH LEVEL WARNING DEVICE

ALL TRAFFIC CONTROL WILL BE INSTALLED TO MEET OR EXCEED THE LATEST CA-MUTCD MINIMUM REQUIREMENTS

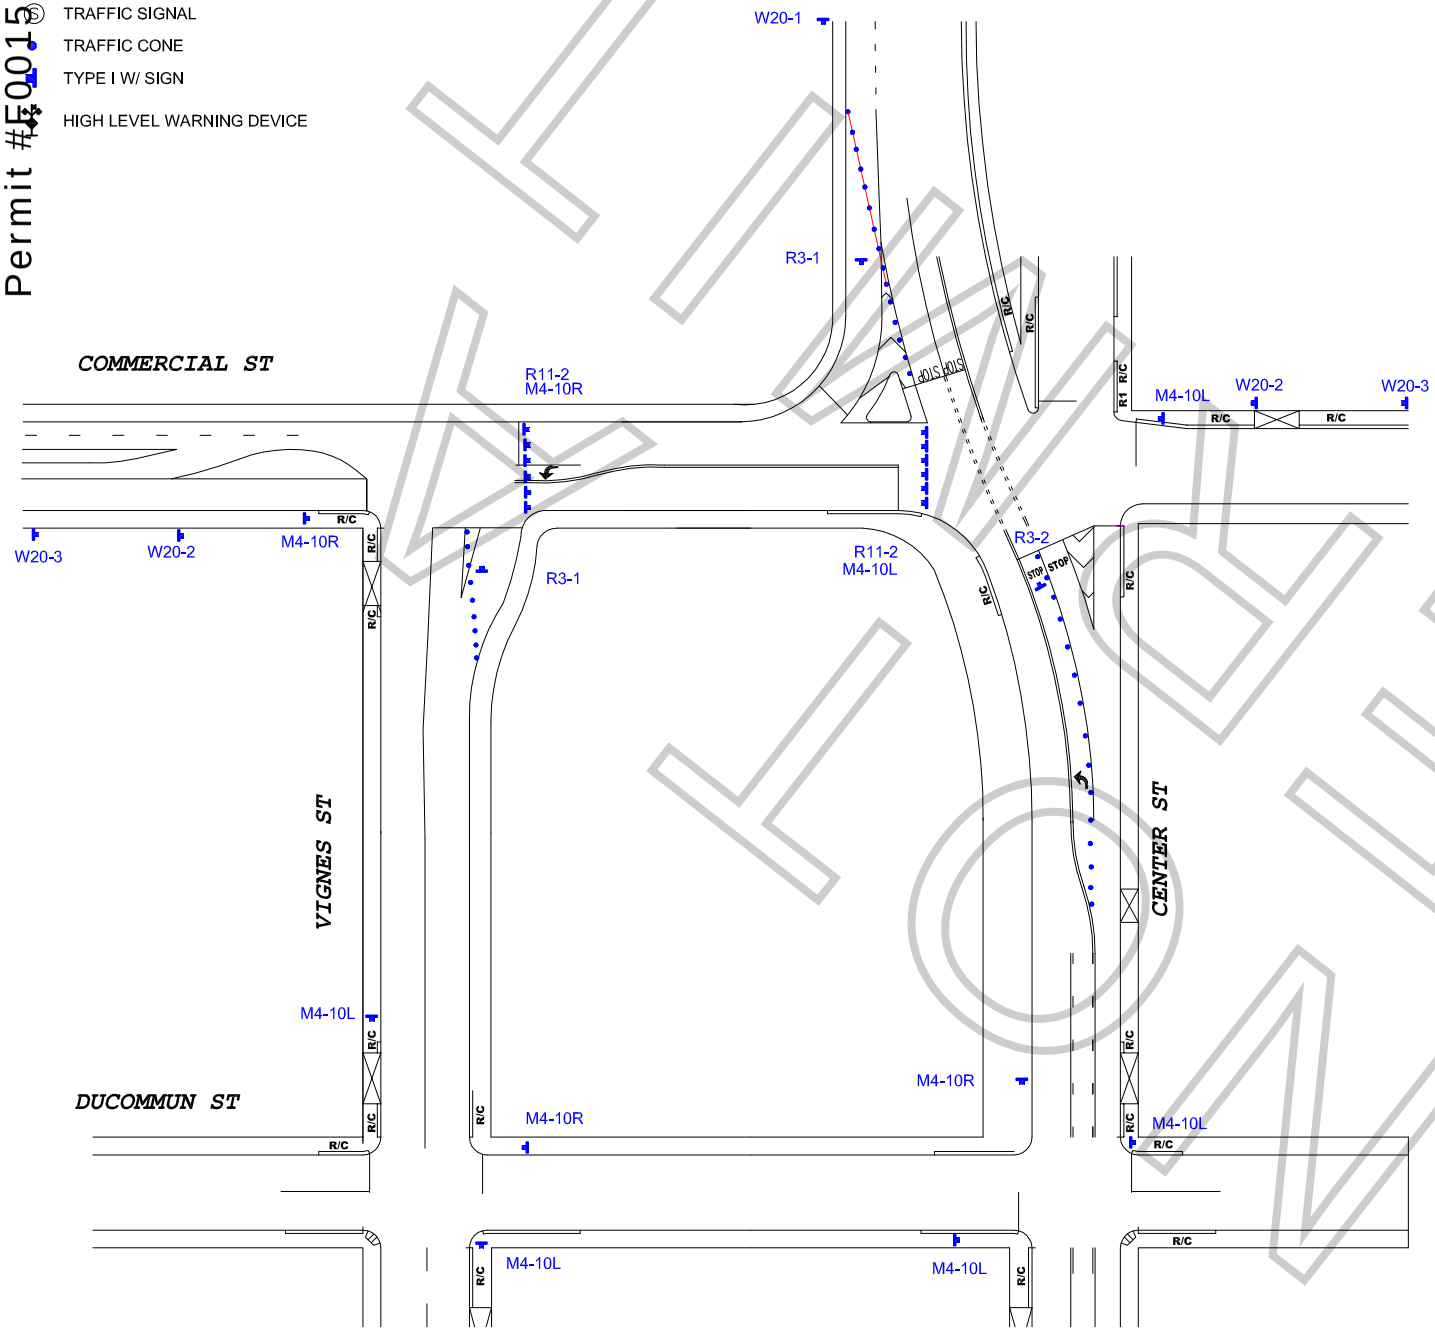

WORK ZONE TRAFFIC CONTROL PLAN GENERAL NOTES

1. DATE/TIME: 5-31-19 FROM 19:00 HOURS TO 03:00 HOURS.
2. ALL SIGNING, STRIPING, AND TRAFFIC CONTROL DEVICES SHALL CONFORM TO THE (CURRENT) STATE OF CALIFORNIA DEPARTMENT OF TRANSPORTATION (CALTRANS) STANDARD PLANS AND STANDARD SPECIFICATIONS, CALIFORNIA MUTCD, AND ANY ADDENDUMS THERETO, AND AS SHOWN ON THESE PLANS, SYMBOLS AND ABBREVIATIONS USED ARE SHOWN ON CALTRANS STANDARD PLANS.
3. THERE WILL BE NO INTERFERENCE WITH TRAFFIC SIGNALS OR CROSSWALKS.
4. CONES WILL BE 28" MINIMUM HEIGHT AND HAVE REFLECTORIZED SLEEVES FOR NIGHT WORK.
5. POLICE WILL DIRECT TRAFFIC IF NECESSARY.

TCP FOR: YOU

LOCATION: FULL STREET CLOSURE OF COMMERCIAL ST FROM VIGNES ST TO CENTER ST CITY OF LOS ANGELES, CA

CONTACT: BRIAN ESCOBAR
OFFICE# 323-579-1175
Richard Dipatri
PH# 323-854-6934

JCL TRAFFIC SERVICES
(213) 622-9775
C31-CA Lic # 805357

DATE | REVISIONS

DRAFTER: MARIO MENJIVAR

SCALE: N.T.S.

FILM LA: